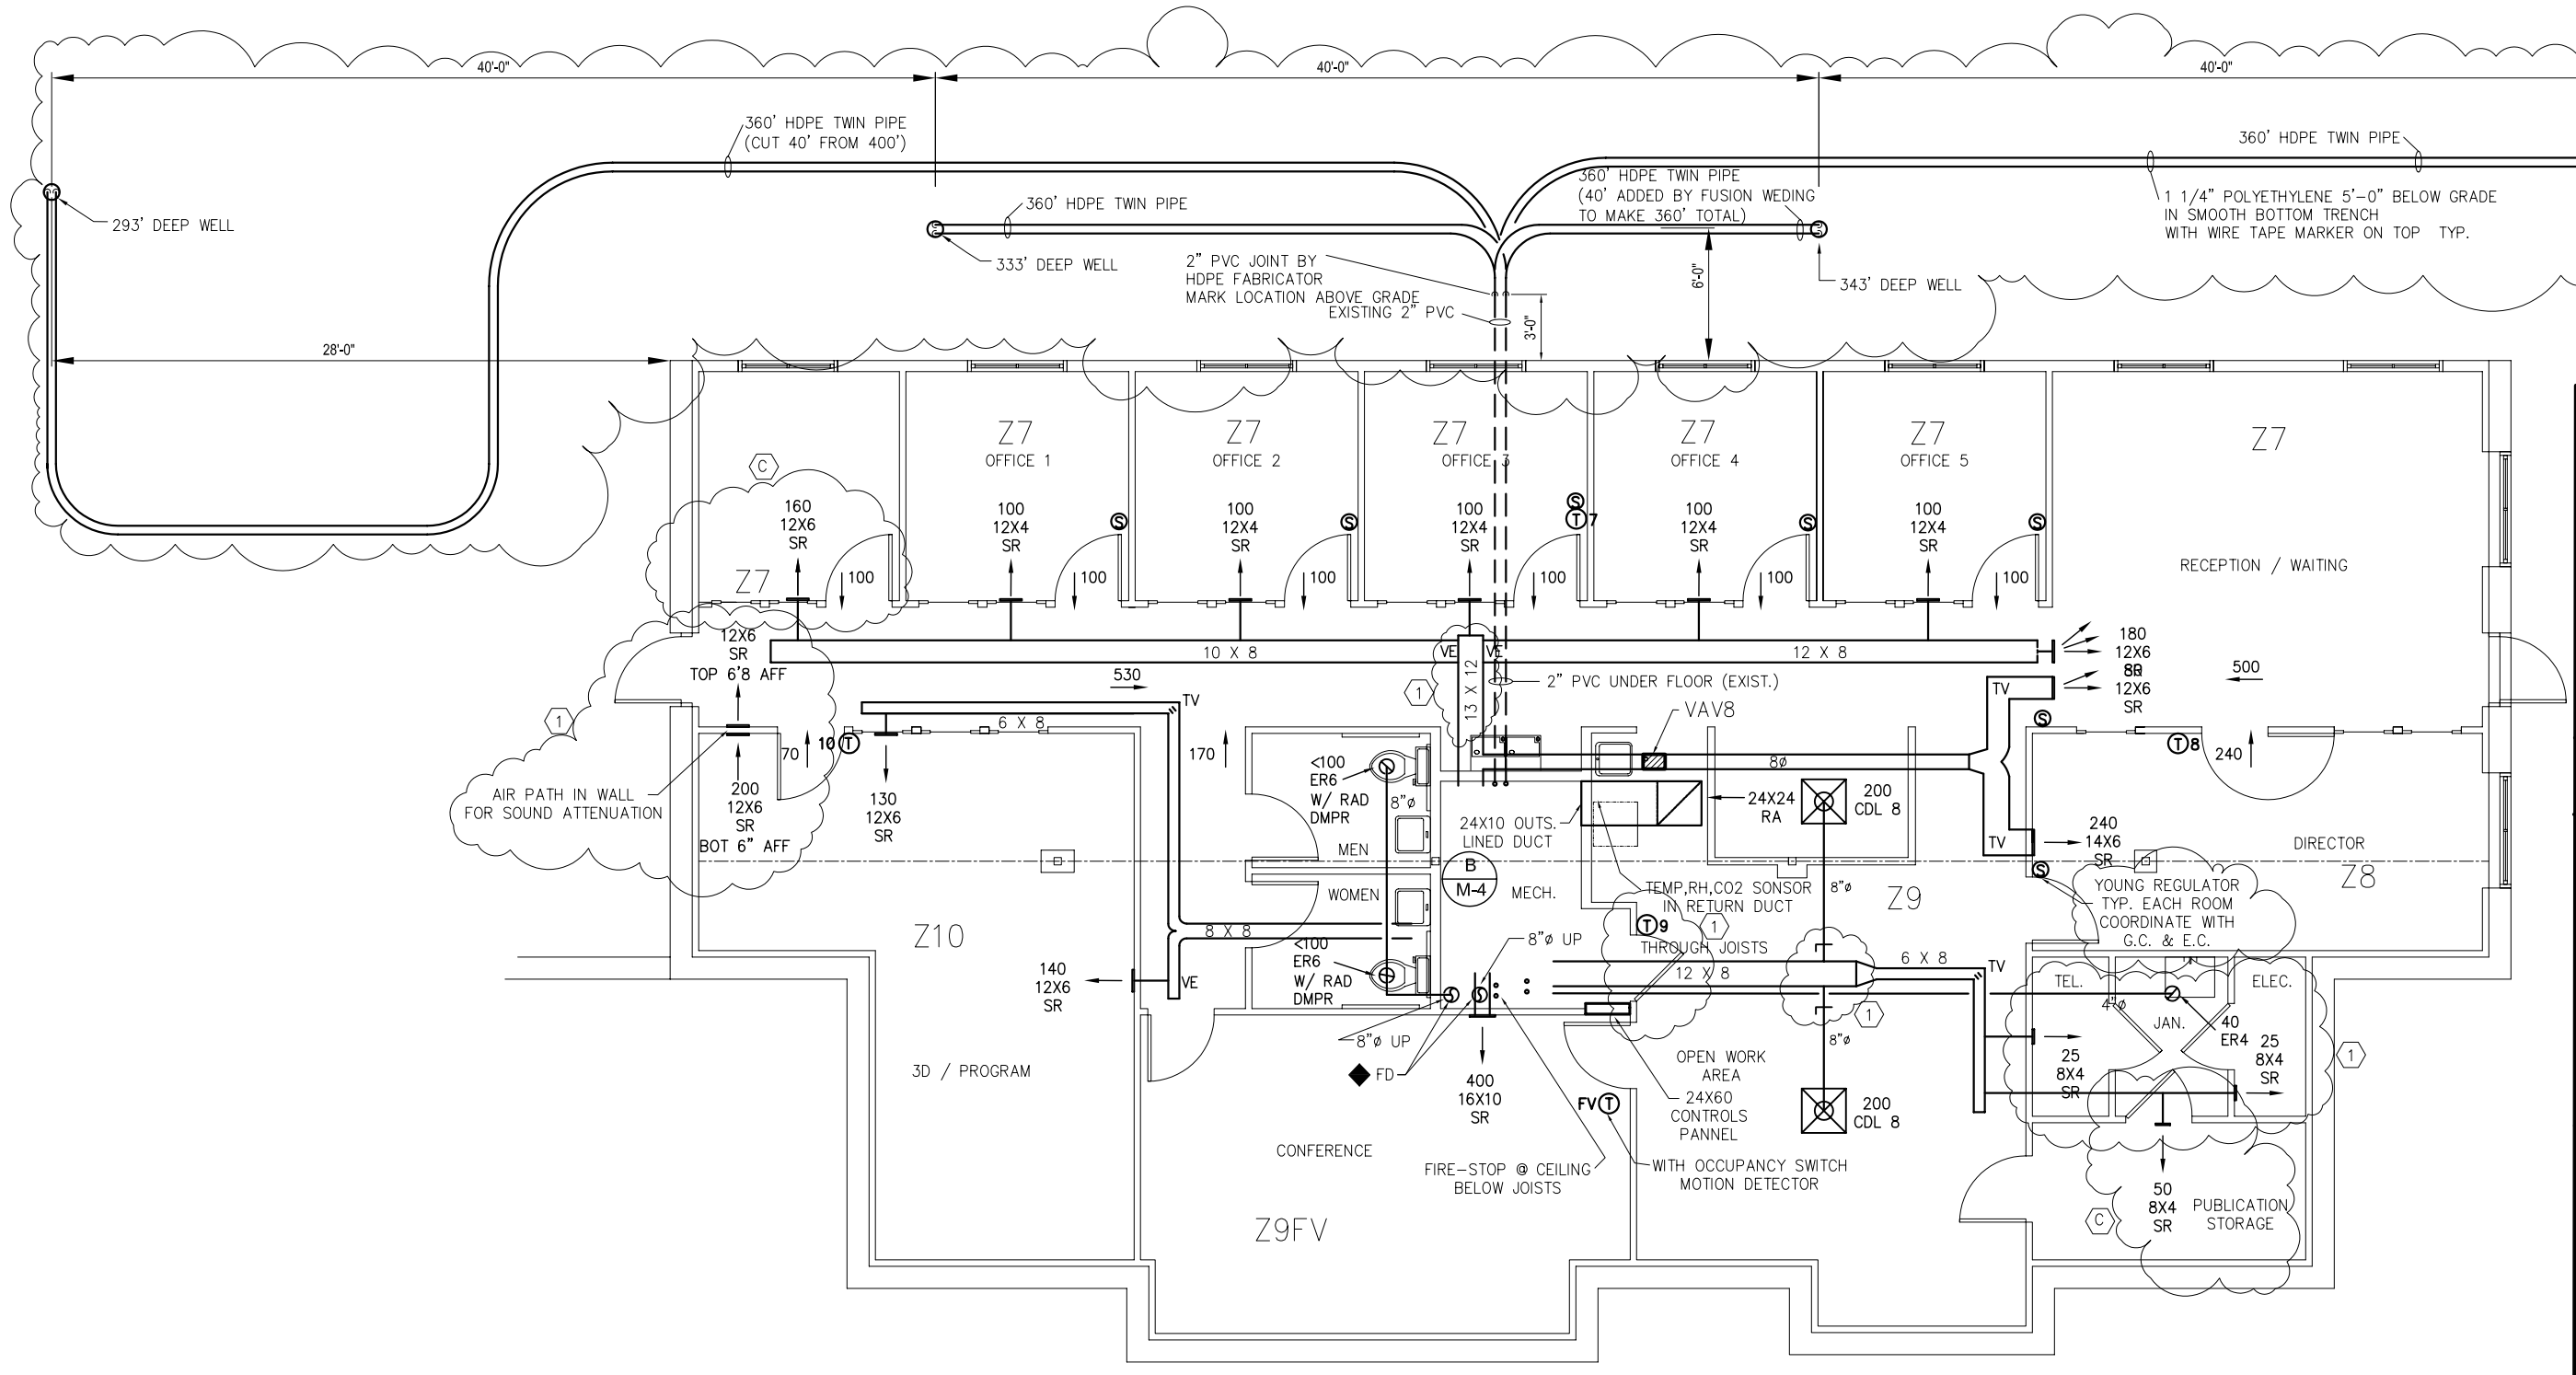

LOWER LEVEL FLOOR PLAN

0 2 4 6 8 10 12 14 16

NORTH

CONSTRUCTION NOTES:

1. G.C. UNDERCUT ALL DOORS 1" TO ALLOW AIR TRANSFER.

3/14/05	CONSTRUCTION CHANGES (C)
2/07/05	ADDENDUM # 2
1/25/05	CHANGE ORDER 1 (1)
12/17/04	FOR CONSTRUCTION
11/22/04	FOR FINAL REVIEW
11/15/04	FOR REVIEW
11/12/04	FOR REVIEW
9/03/04	FOR REVIEW
6/24/04	FOR REVIEW
6/08/04	OWNERS REVIEW AND ARCHITECT COORDINATION

DRAWINGS ISSUED © 2004

DRAWN: JORDAN 3/18/2004
DESIGN: BISESI 3/17/2004
APVD:

PHILIP J BISESI, PE
PH: 828/232-2025
FAX:828/232-1725
EMAIL: eng@affilce.com

AFFILIATED CONSULTANTS, ENGINEERS
70 WOODFIN PLACE, SUITE 210
ASHEVILLE, NC 28801

STEPHENS SMITH FARRELL
ARCHITECTURE
17 ZILLICOA STREET ASHEVILLE, NC 28801

WARREN WILSON COLLEGE

COLLEGE RELATIONS OFFICE BUILDING

LOWER LEVEL

DRAWING:

M-1